



Katka schodowa K2

Przekrój D-D

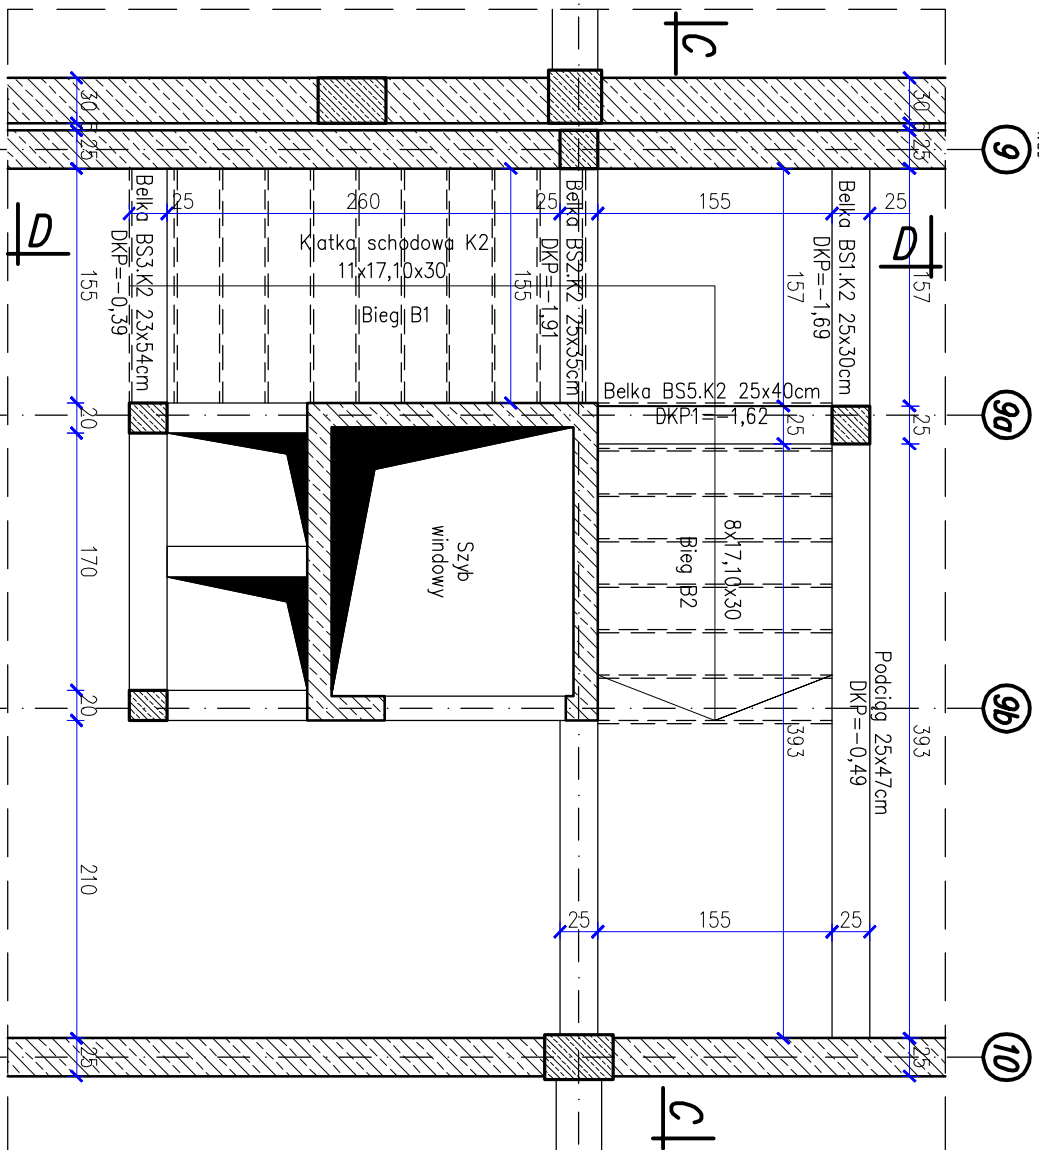


Katka schodowa K2

Przekrój C-C

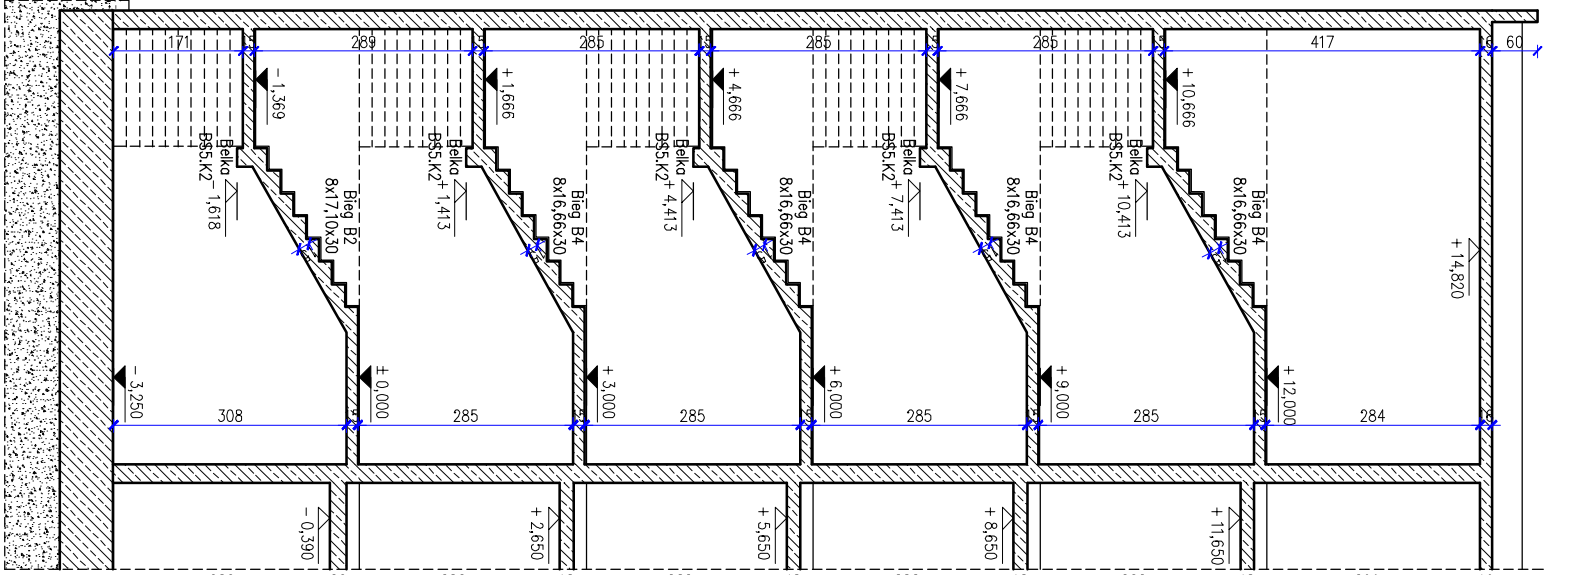


Katka schodowa K2

Przekrój D-D

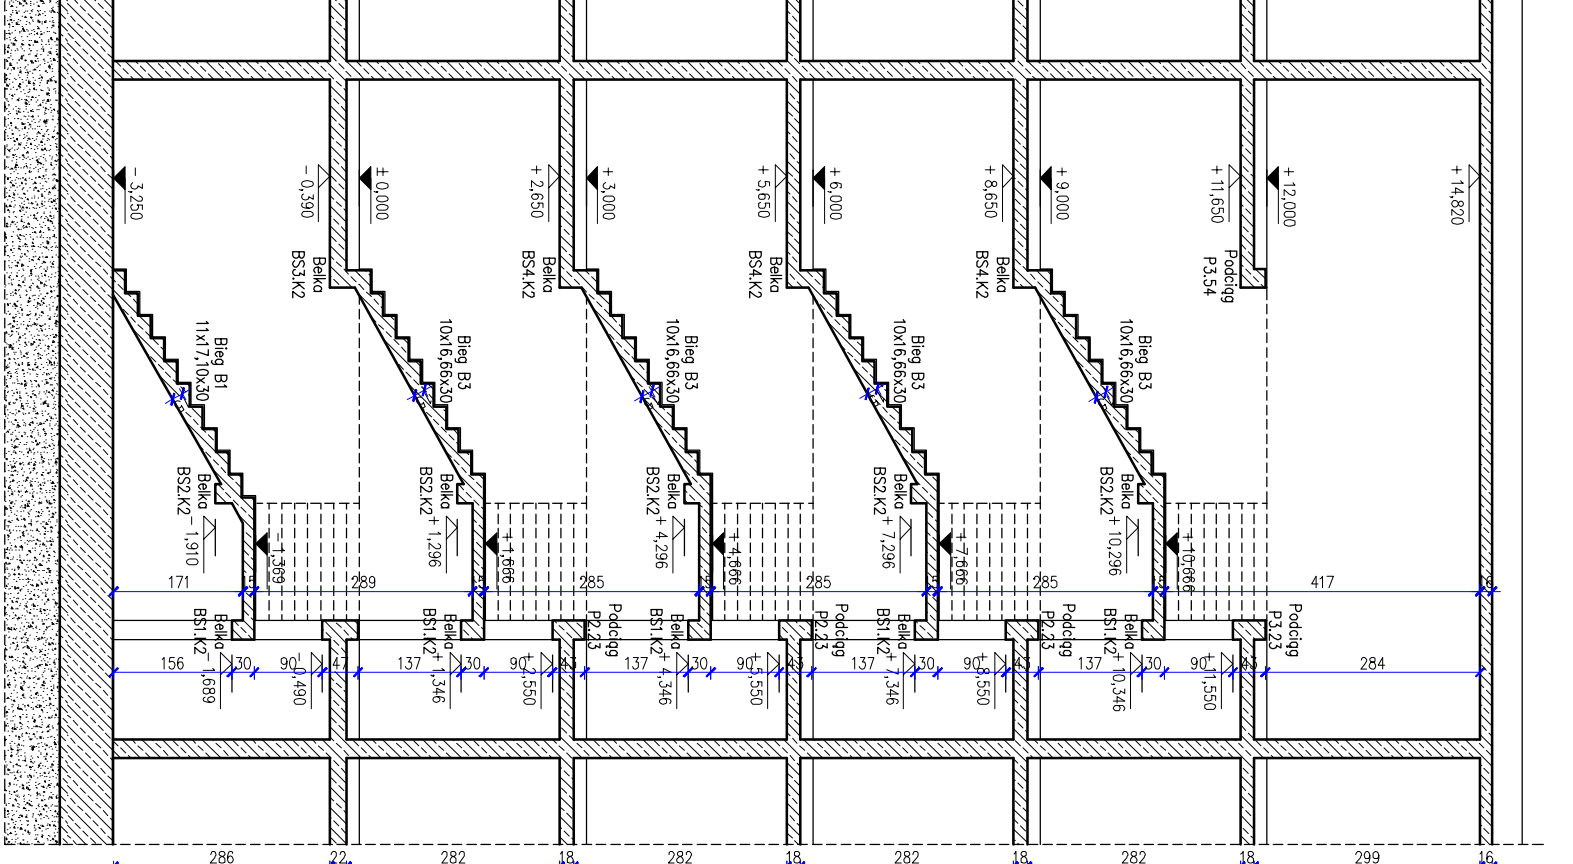


poz. Belka BS3.K2

szt.1 P7

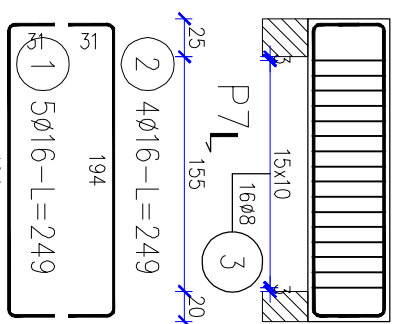


poz. Belka BS4.K2

szt.3 O7

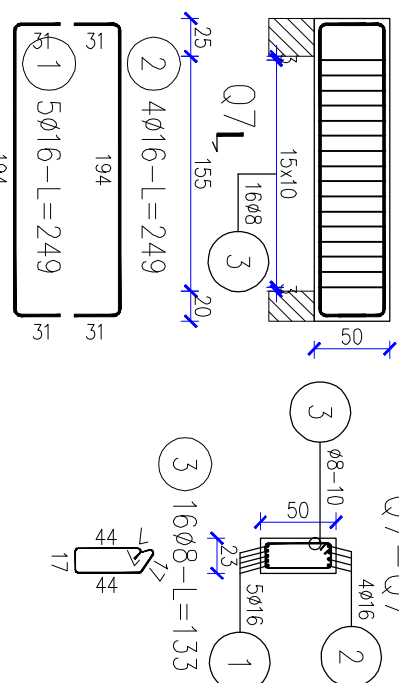

poz. Belka BS5.K2


szt.5 R7

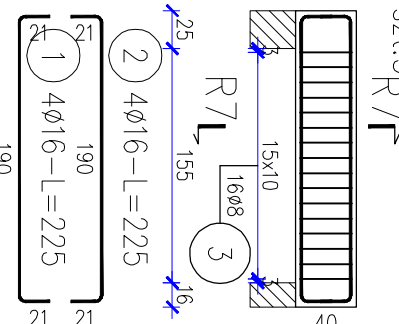

MINIMALNA ŚREDNICA WĘZKIEJZA PRZĘTÓW ZBRUDNIOWYCH			

poz. Klatka K2 Bieg B3

szt.4

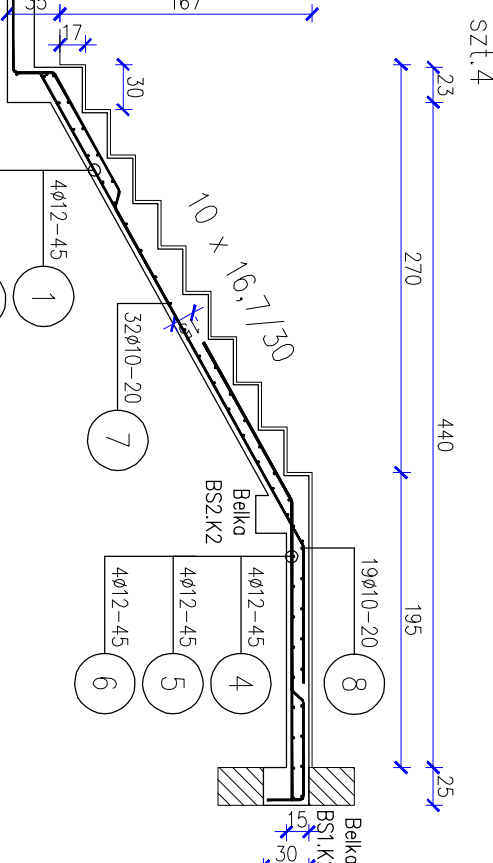

ZESTAWIENIE STALI								
Nr pręta	Ø	Stal	Długość pręta m i poz.	Liczba		Długość łączna		
				prętów pozycji	prętów łącznie			
				Ø8	Ø10	B500SP	Ø12	Ø16